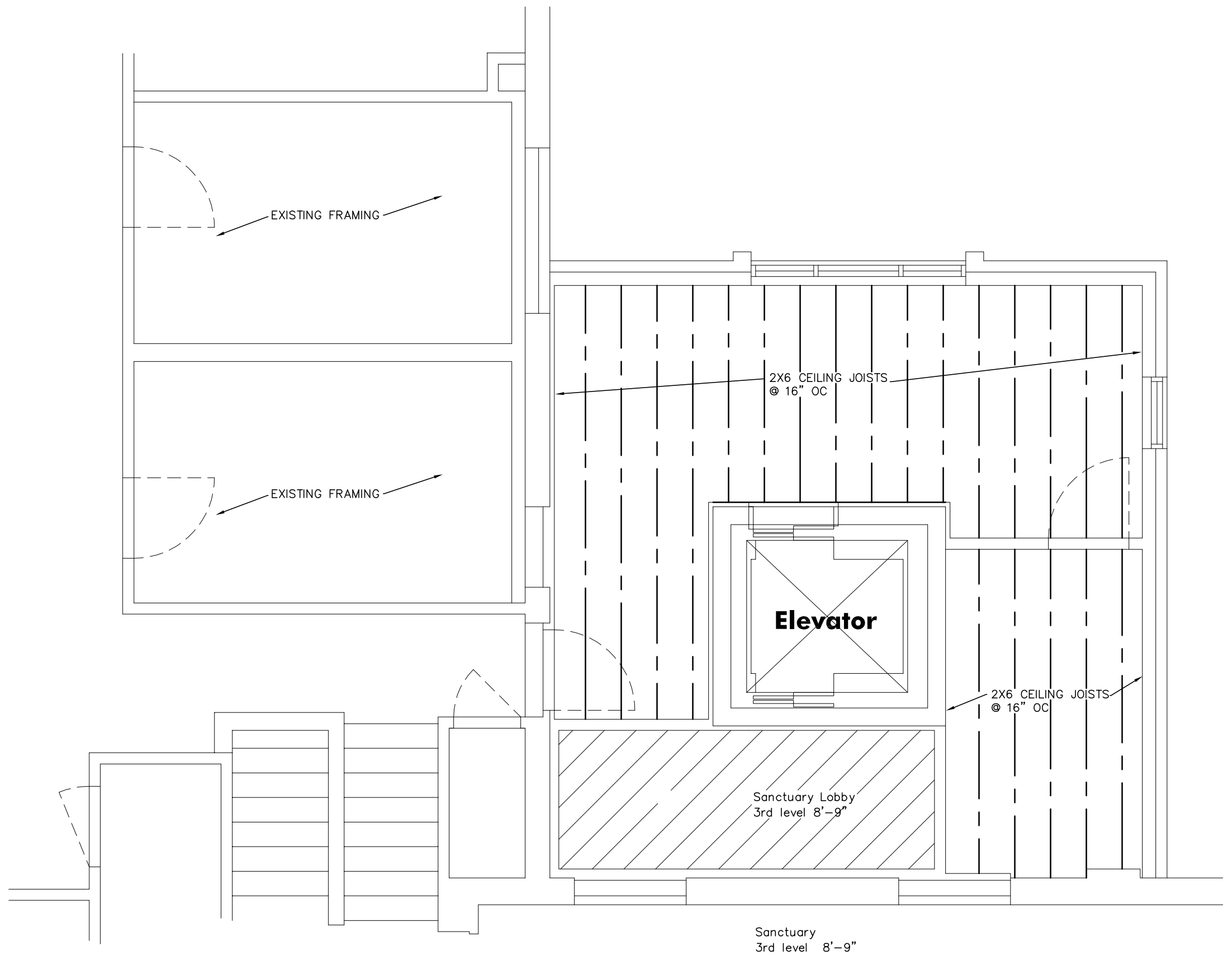

CLASSROOM 2nd FLOOR - CEILING FRAMING PLAN

1/4" = 1'-0" 4th LEVEL 14'-0"

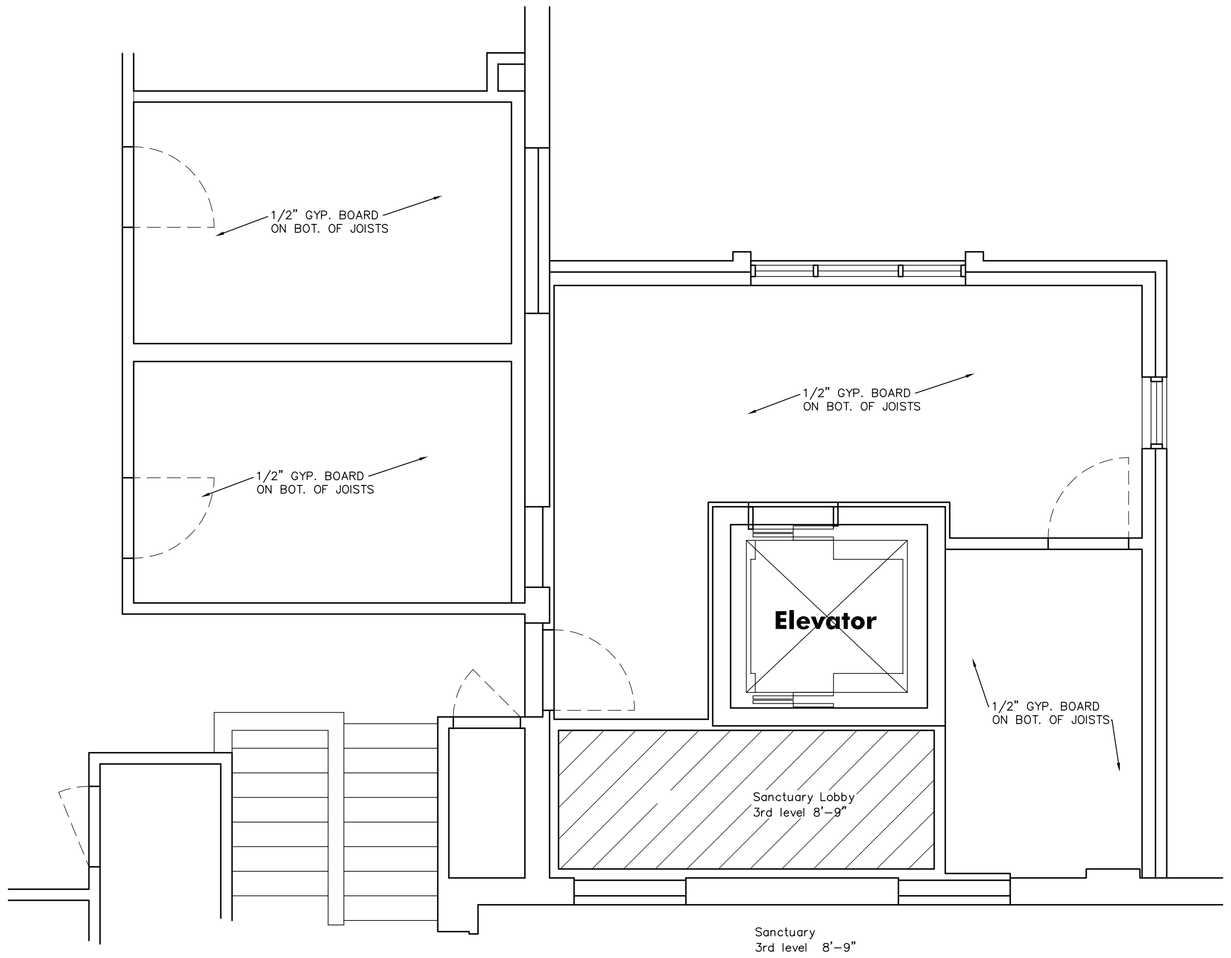

CLASSROOM 2nd FLOOR - CEILING PLAN

1/4" = 1'-0" 4th LEVEL 14'-0"

STATE OF GEORGIA
WILLIAM CARLISLE CAMP
CERTIFICATE NO. 004890
REGISTERED ARCHITECT
5-26-2020

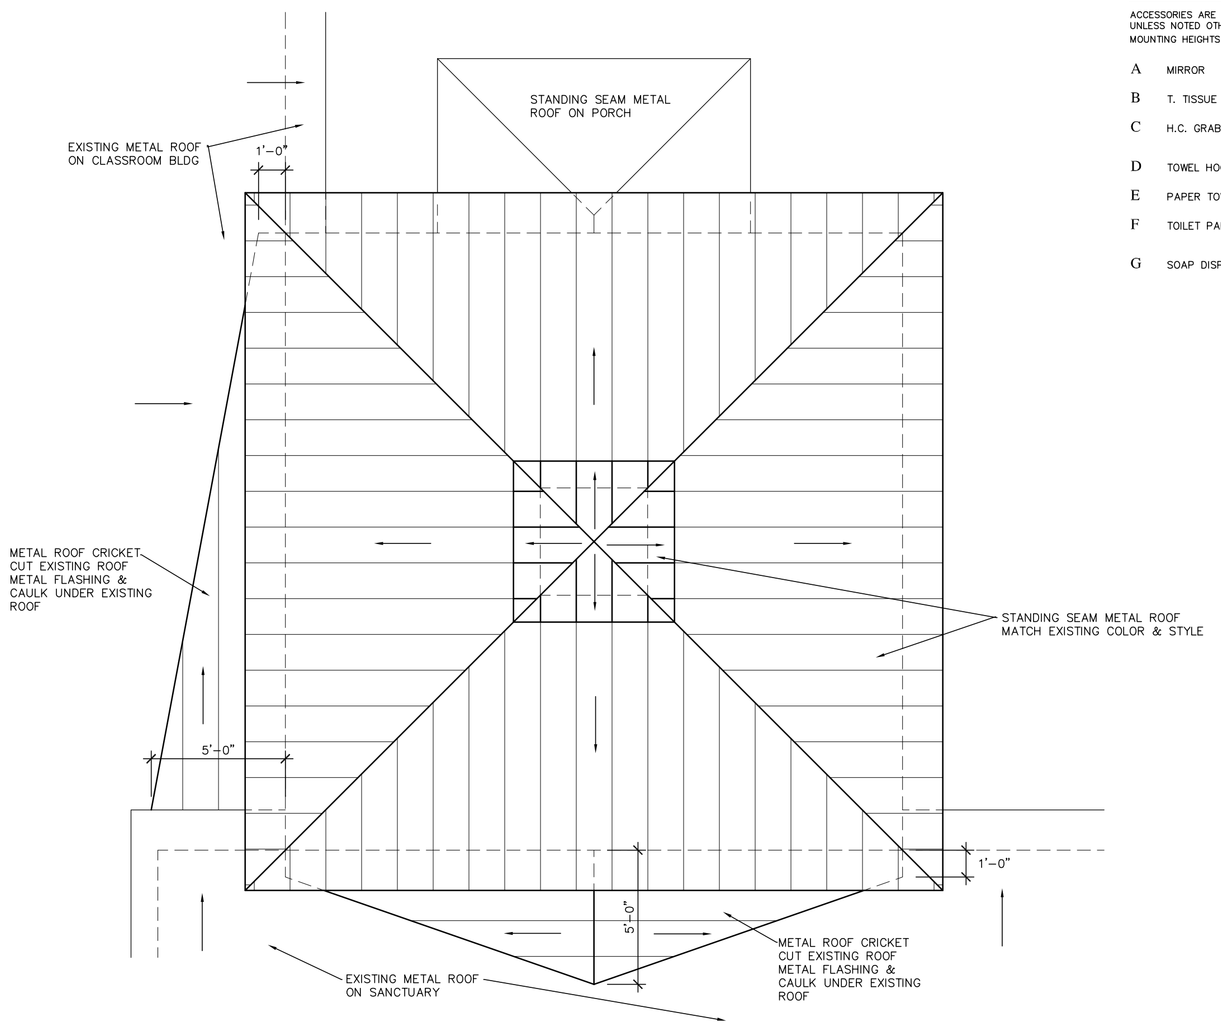

ROOF PLAN

1/4" = 1'-0"

TOILET ACCESSORIES LEGEND

ACCESSORIES ARE BASED ON PRODUCTS BY THE BOBRICK WASHROOM EQUIPMENT, INC UNLESS NOTED OTHERWISE. OBTAIN OWNER'S APPROVAL FOR EQUAL PRODUCTS FROM OTHER MANUF'S. MOUNTING HEIGHTS & INSTALLATION AS RECOMMENDED BY MANUF.

A	MIRROR	B-165, 24" X 36" W/ SS FRAME
B	T. TISSUE DISP.	B-2740, SURF. MTD. TOILET TISSUE DISPENSER (HOLDS 2 ROLLS)
C	H.C. GRAB BARS	B-4937, 36" X 54" SS TOILET GRAB BAR ("L" SHAPED, EXP. MT'G) OR B-490 X 36 & B-490 X 42
D	TOWEL HOOKS	B-211, SS ROBE HOOKS W/ EXP. MT'G
E	PAPER TOWEL DISP.	B-262, SURF. MTD. PAPER TOWEL DISPENSER (400 C-FOLD)
F	TOILET PARTITION	BOBRICK 1042 SERIES, PLASTIC LAMINATE FLOOR MTD, OVERHEAD BRACED W/ STANDARD HARDWARE; TYP. DOOR = 24" WIDE, HC DOOR = 32" CLEAR
G	SOAP DISPENSER	STAINLESS STEEL, WALL MOUNTED

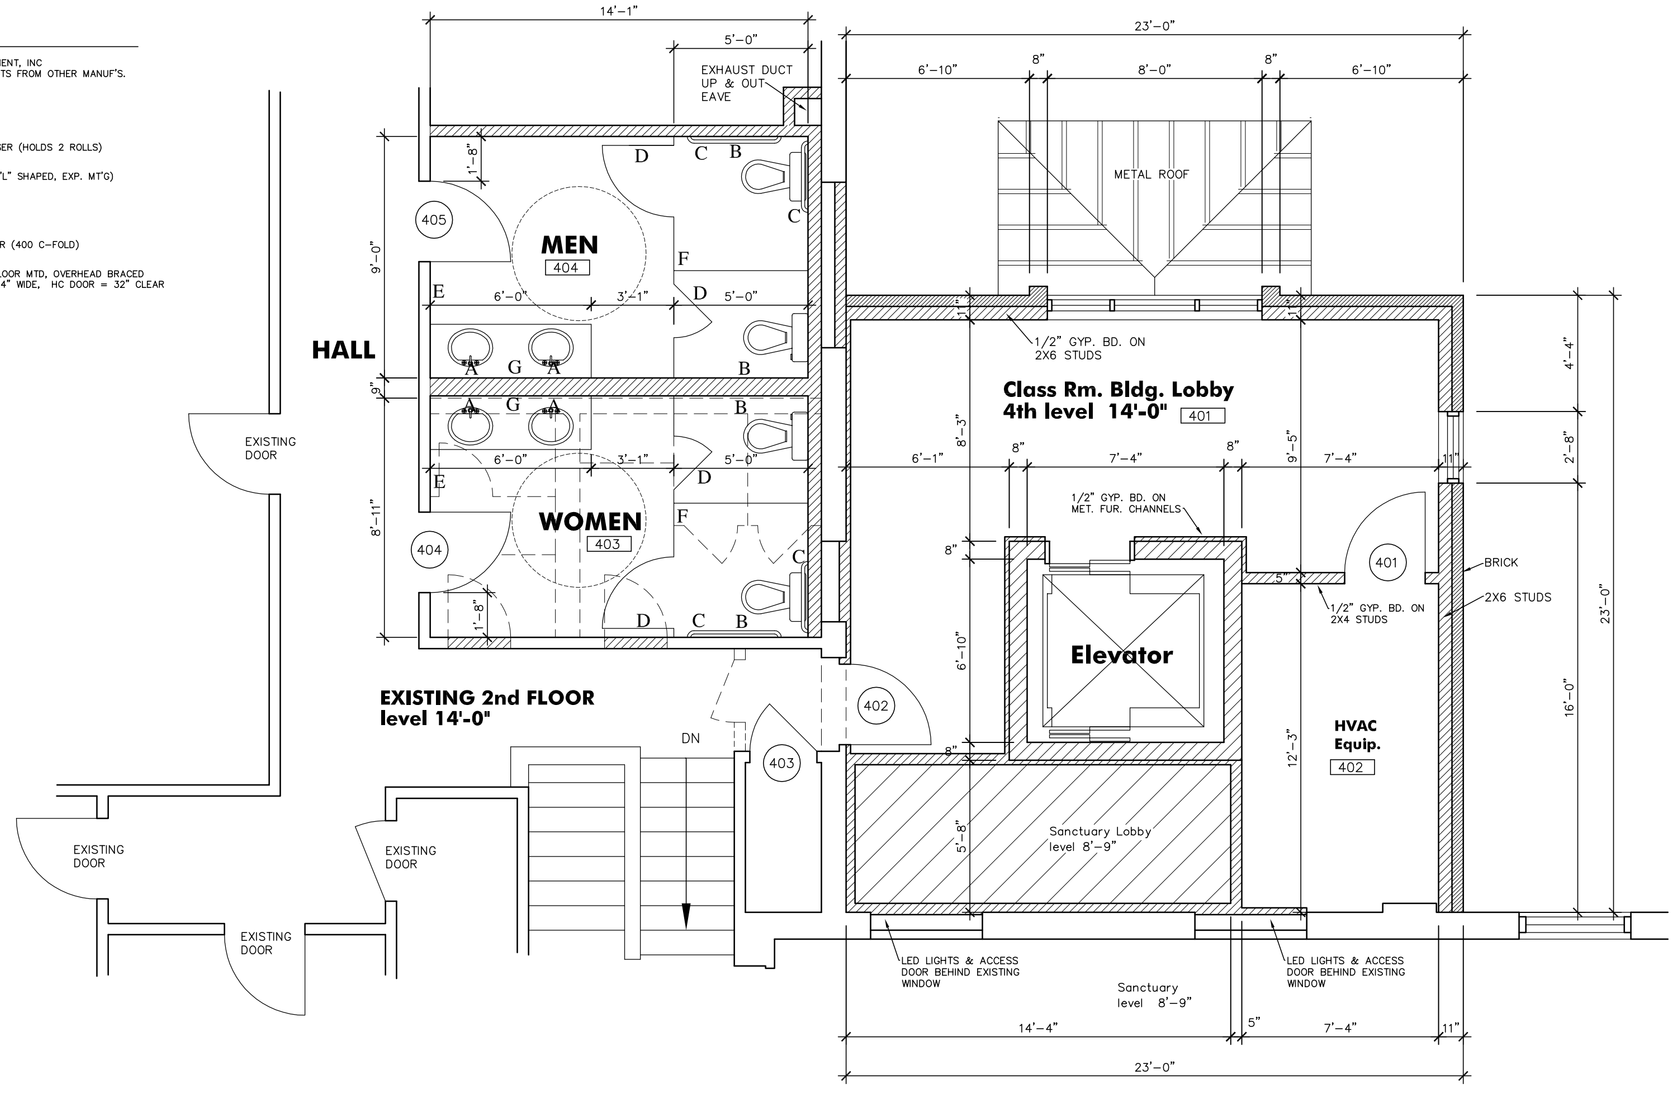

CLASSROOM 2nd FLOOR - ELEVATOR ADDITION PLAN

1/4" = 1'-0" 4th LEVEL 14'-0"

Camp Architects
Camp Architects, Inc. camparch@aol.com
P.O. Box 3386 Atlanta, Georgia 30302 404-523-2509

Winterville United Methodist Church
Elevator Addition & Bathroom Renovation
101 Parkview Road, Winterville, Georgia 30683

DRAWN	WCC
APPROVED	WCC
COMM. NO.	2002
DATE	JUNE 8, 2020
REVISIONS:	
RELEASED FOR CONSTR.	

SHEET TITLE
CLASSROOM 2nd FL. ELEVATOR ADDITION FLOOR PLAN
SHEET NO.
A4
5 OF 8